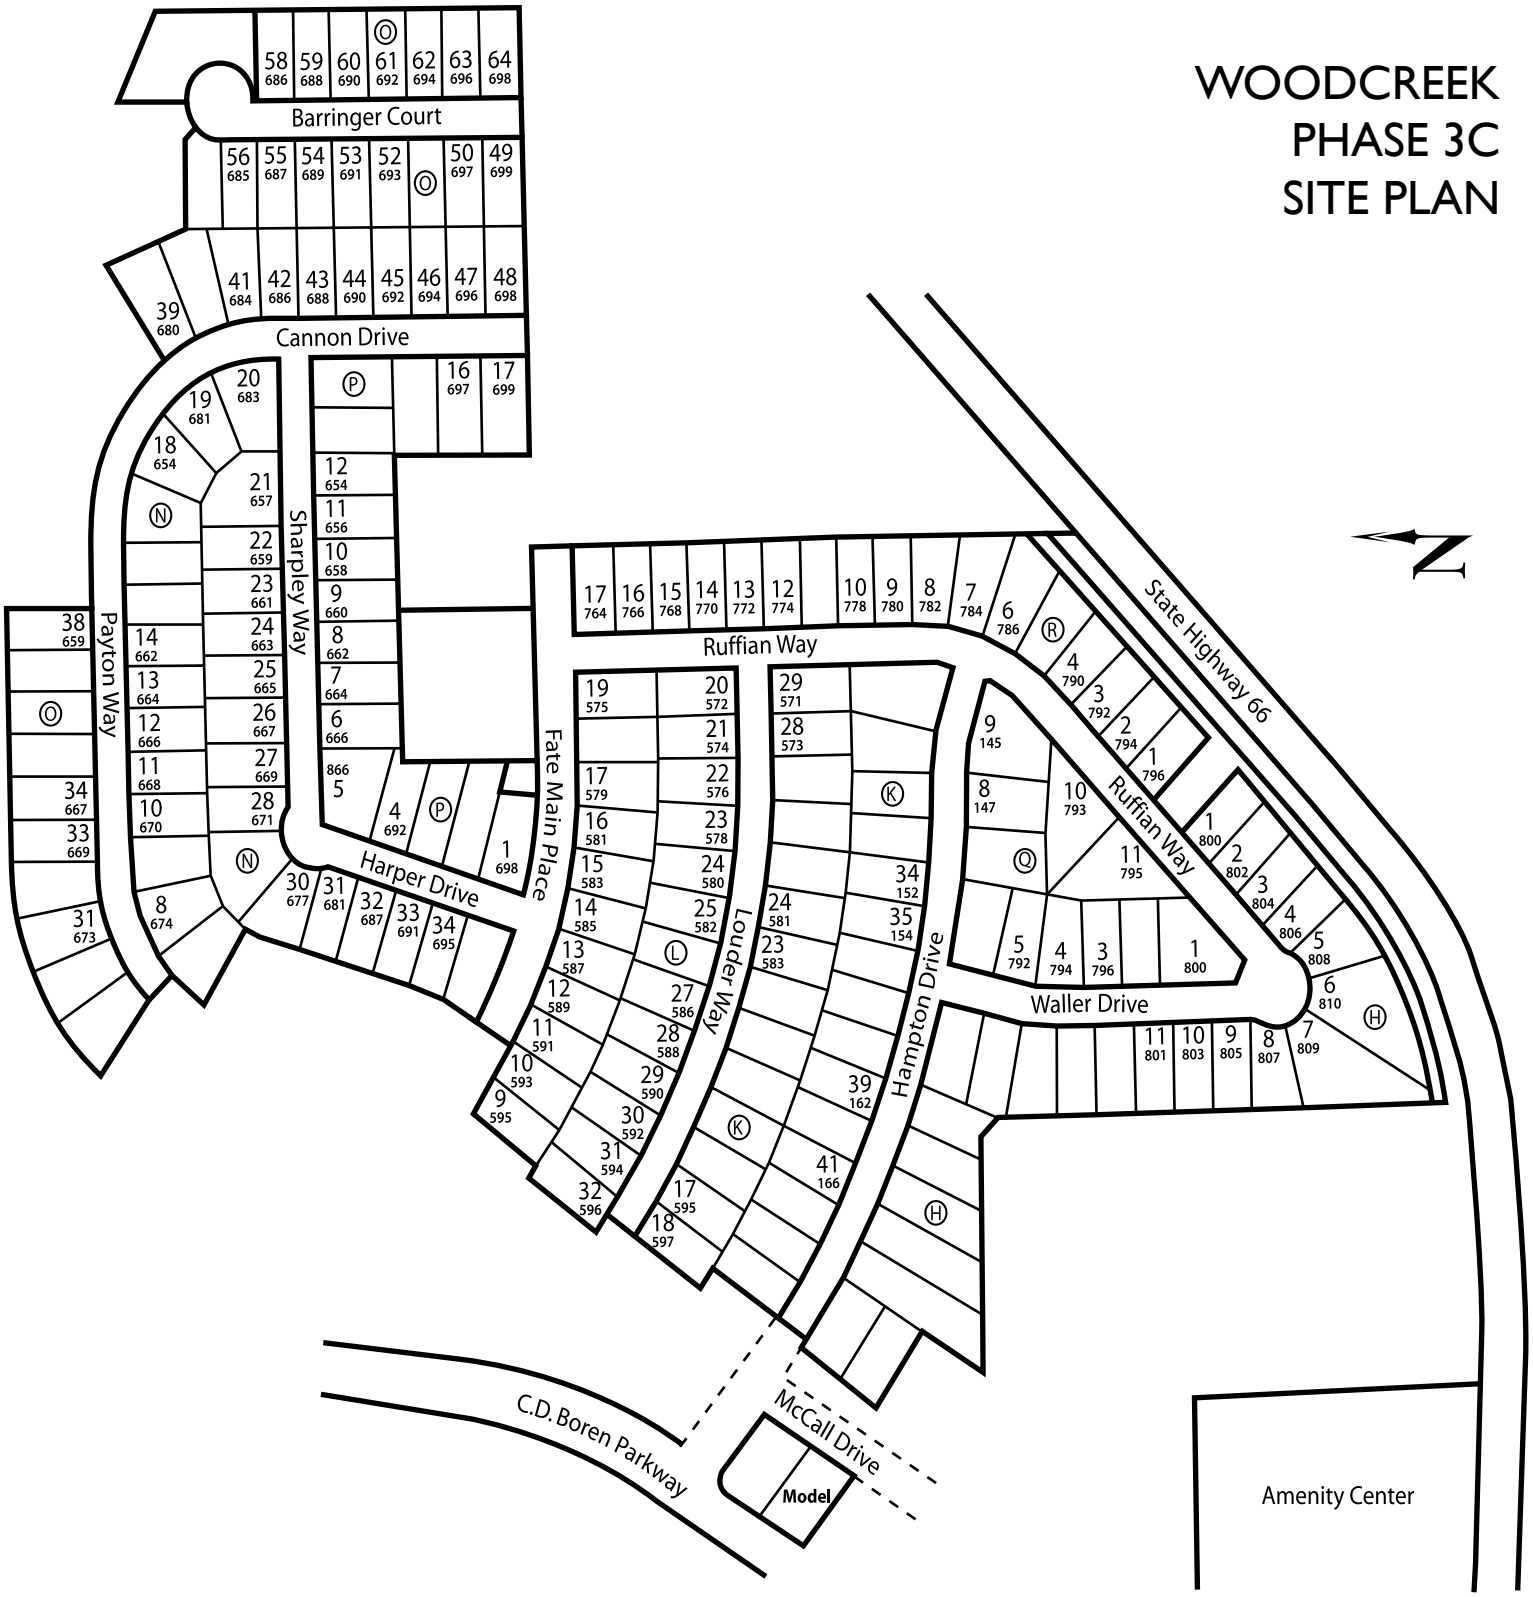WOODCREEK
PHASE 3C
SITE PLAN